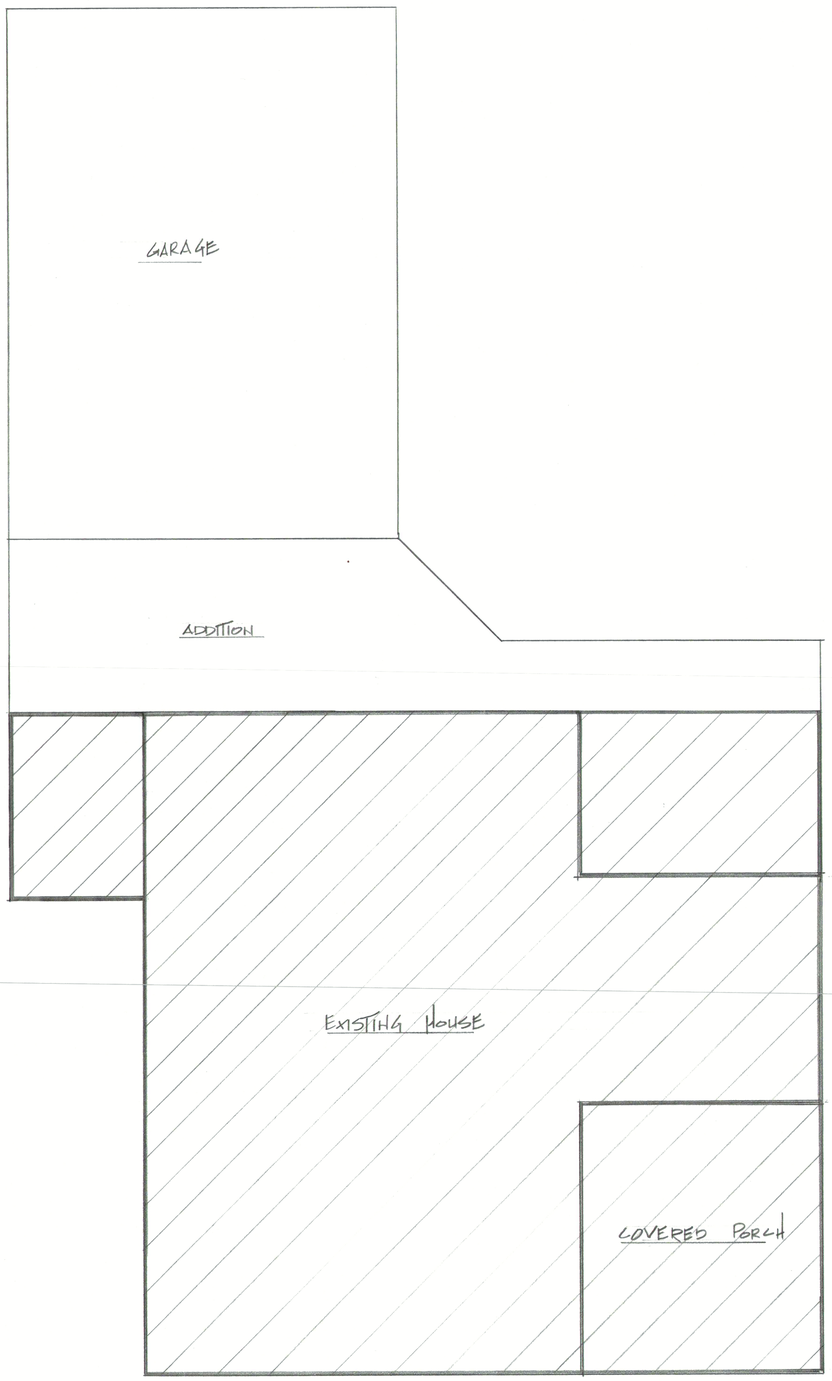

EXISTING / NEW OVERALL
1/4"=1'-0"

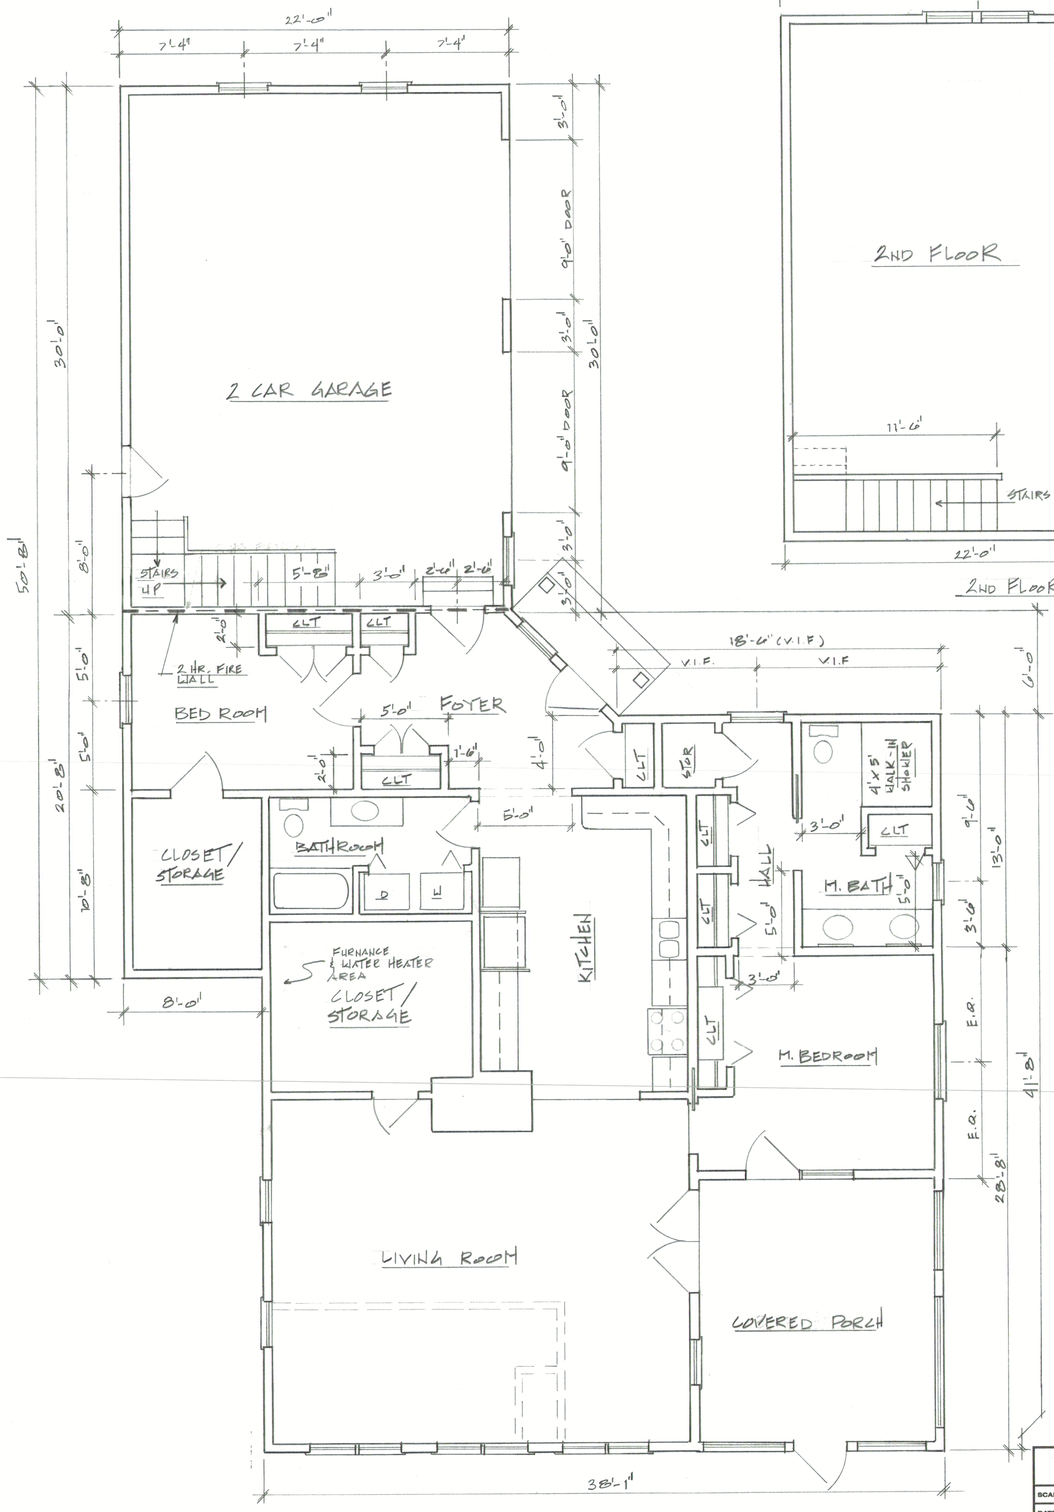

FLOOR PLAN
1/4"=1'-0"

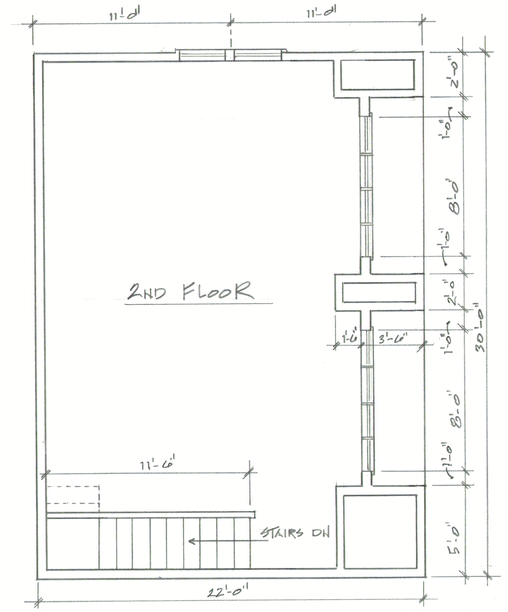

2ND FLOOR ABOVE GARAGE
1/4"=1'-0"

55 COTTAGE RD ENFIELD, CT.

SCALE:	APPROVED BY:	DRAWN BY
DATE:		REVISED
RANDY DAIGLE		
		DRAWING NUMBER

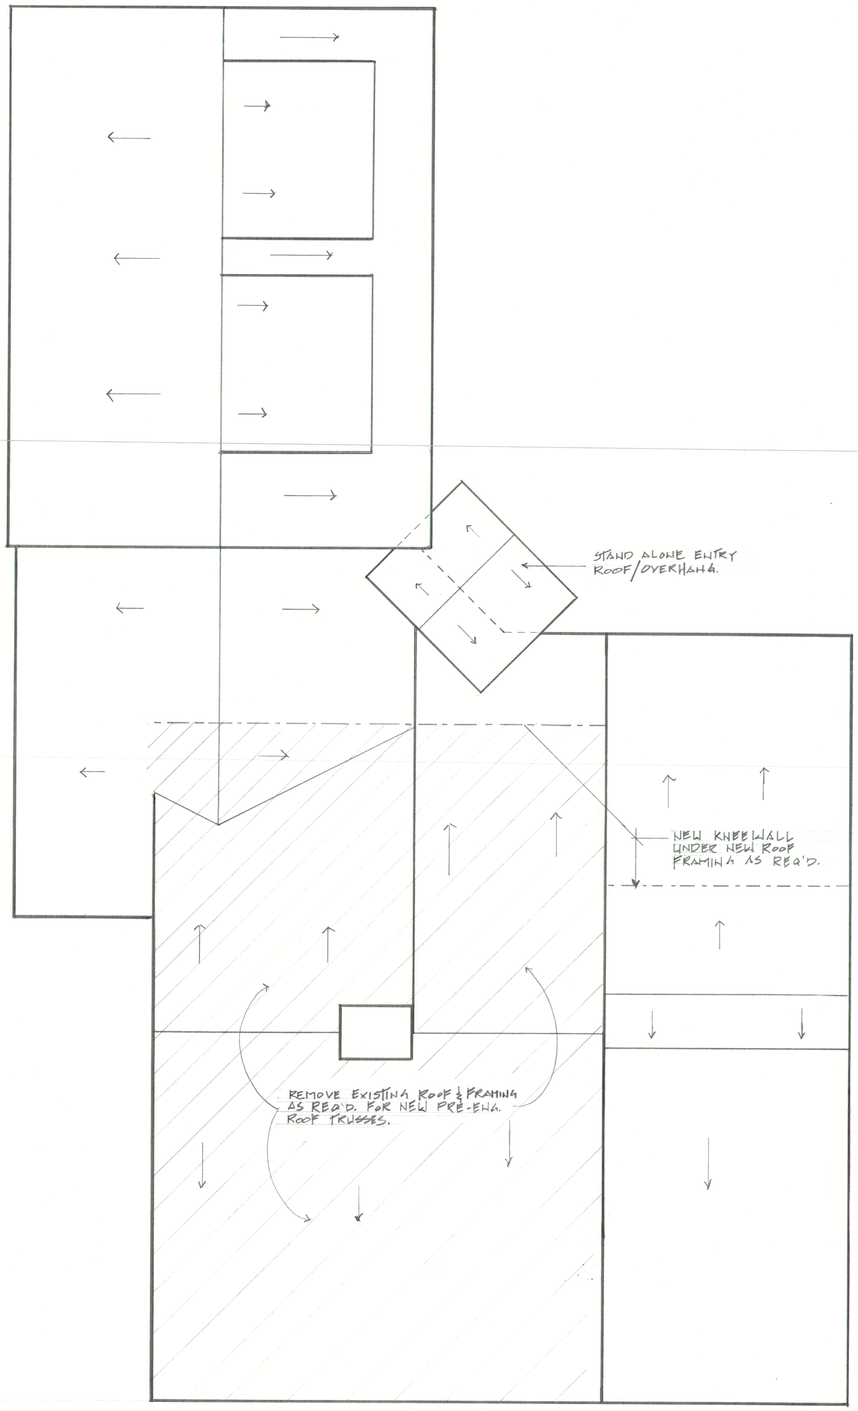

ROOF PLAN
1/4"=1'-0"

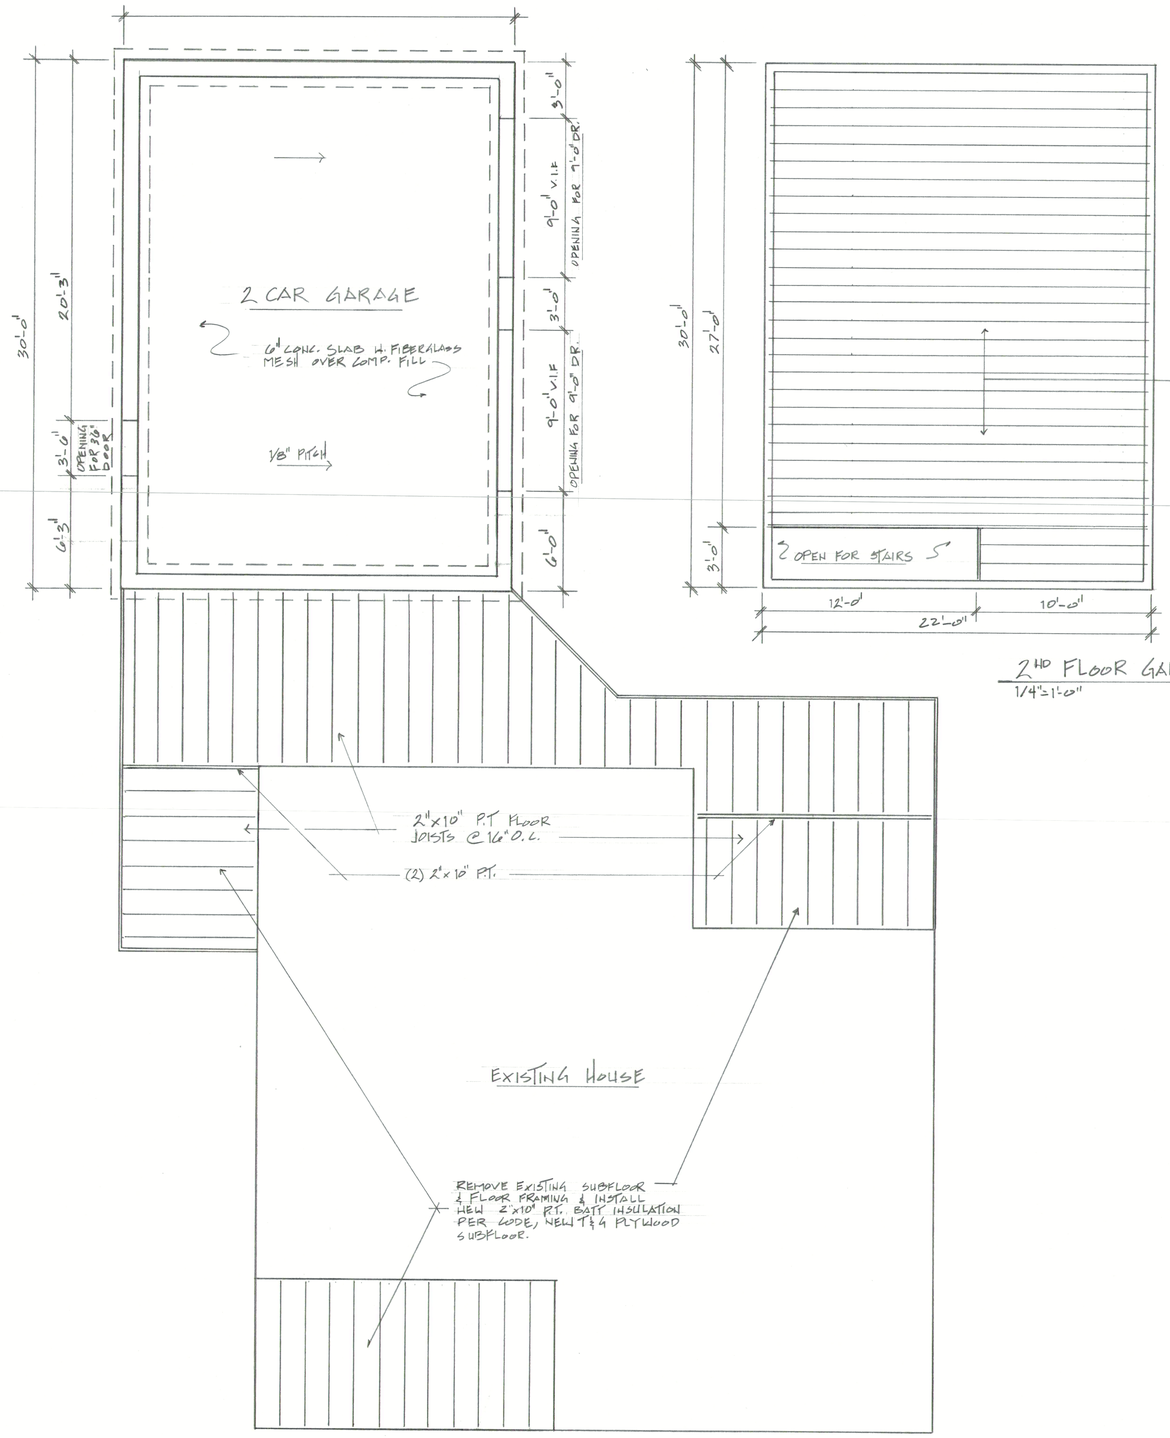

FOUNDATION & FLOOR FRAMING PLAN
1/4"=1'-0"

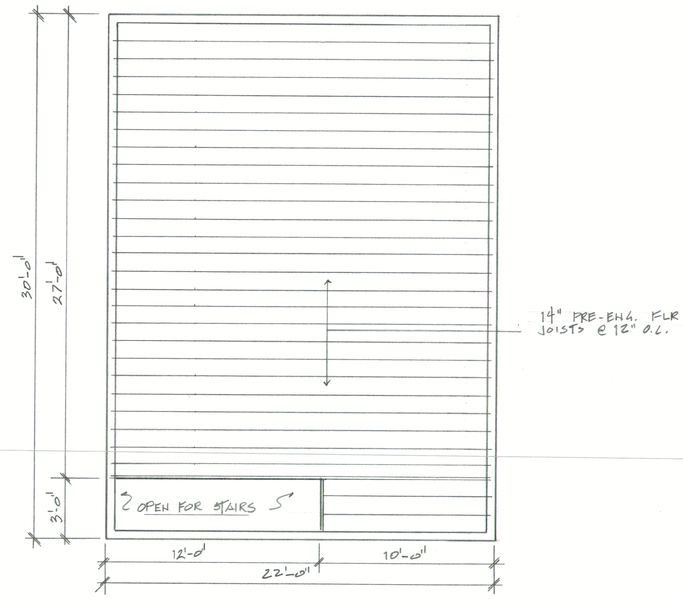

2ND FLOOR GARAGE FRAMING PLAN
1/4"=1'-0"

55 COTTAGE RD ENFIELD, CT

SCALE:	APPROVED BY:	DRAWN BY
DATE:		REVISED

RANDY DAIGLE

DRAWING NUMBER

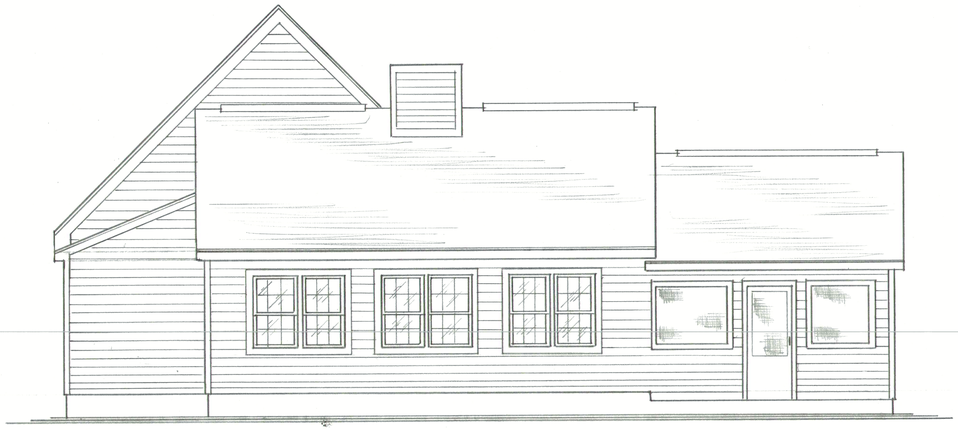

WEST EXTERIOR ELEVATION
1/4"=1'-0" (LAKE SIDE)

EAST EXTERIOR ELEVATION
1/4"=1'-0" (STREET SIDE)

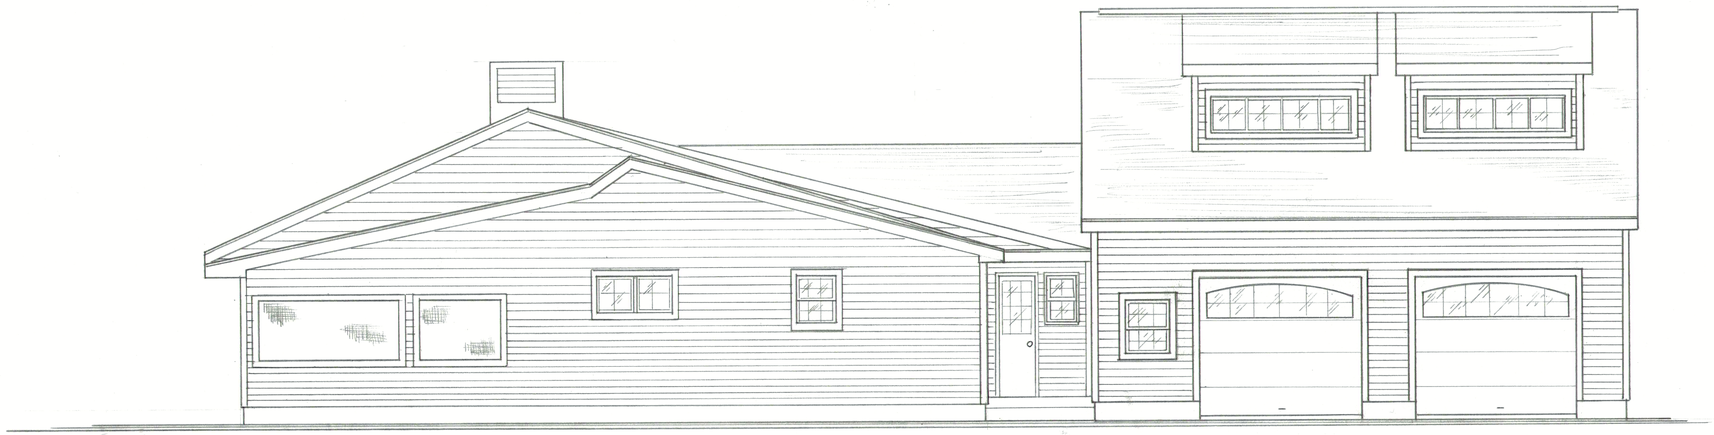

SOUTH EXTERIOR ELEVATION
1/4"=1'-0"

55 COTTAGE RD. ENFIELD CT

SCALE:	APPROVED BY:	DRAWN BY
DATE:		REVISED
RANDY DAIGLE		
		DRAWING NUMBER

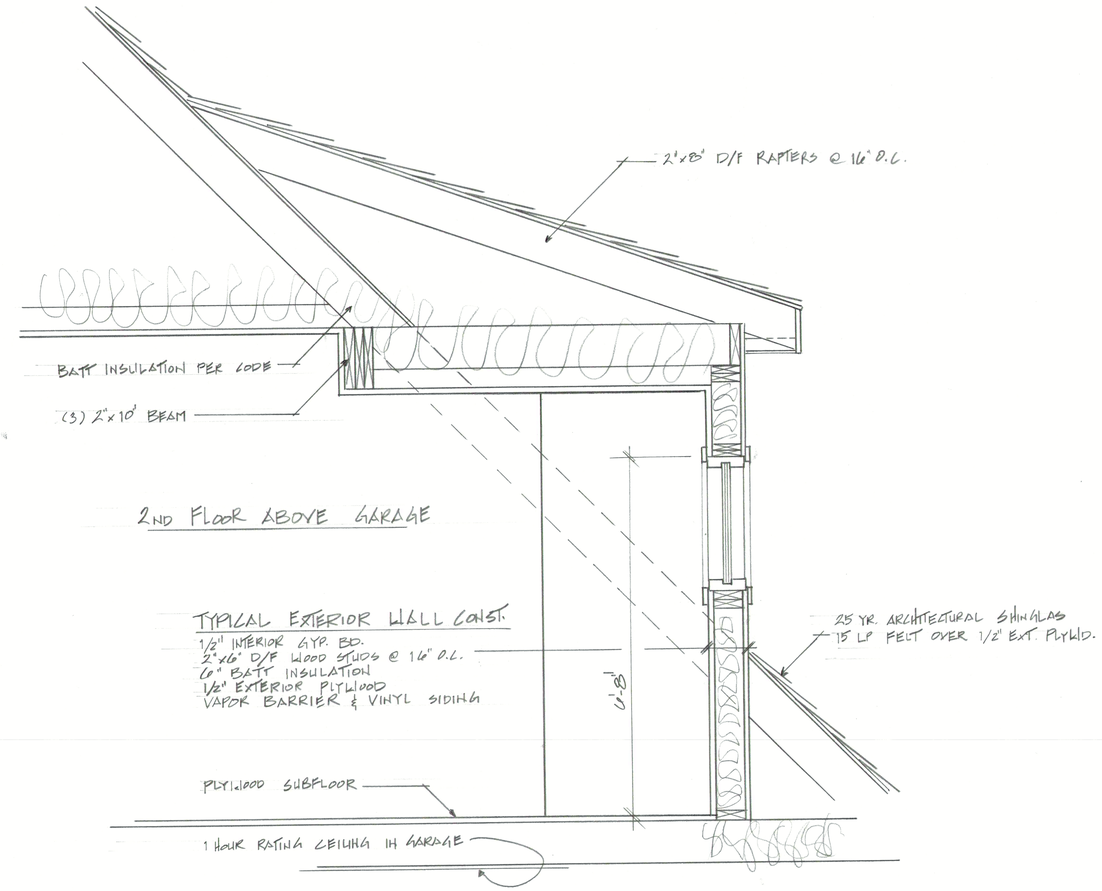

EXTERIOR WALL SECTION
1/4" = 1'-0"

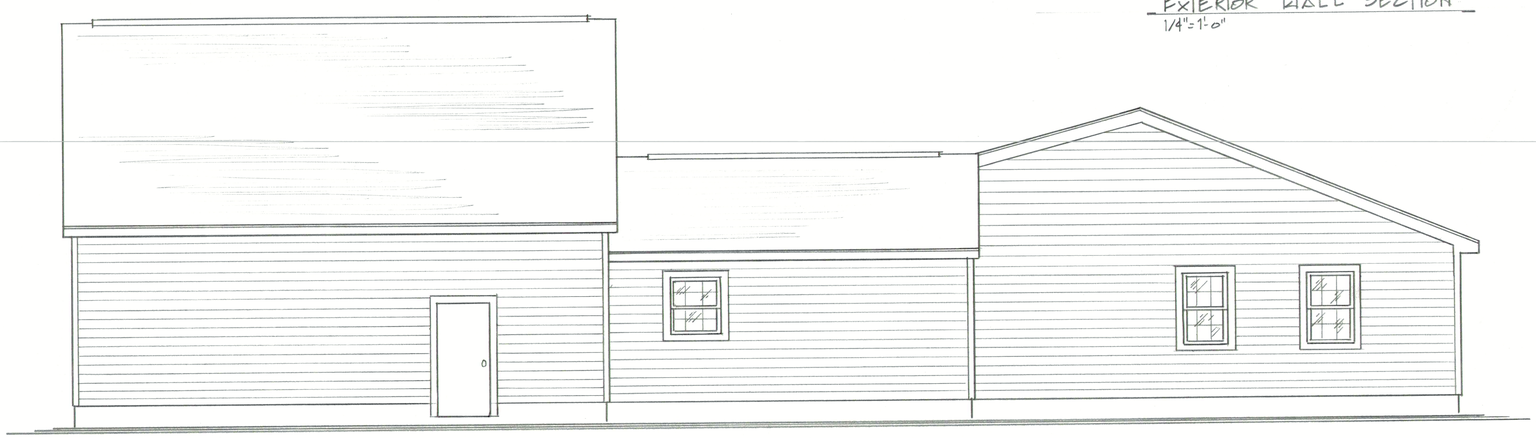

NORTH EXTERIOR ELEVATION
1/4" = 1'-0"

55 COTTAGE RD. ENFIELD, CT

SCALE:	APPROVED BY:	DRAWN BY
DATE:		REVISED
RANDY DAIGLE		
		DRAWING NUMBER