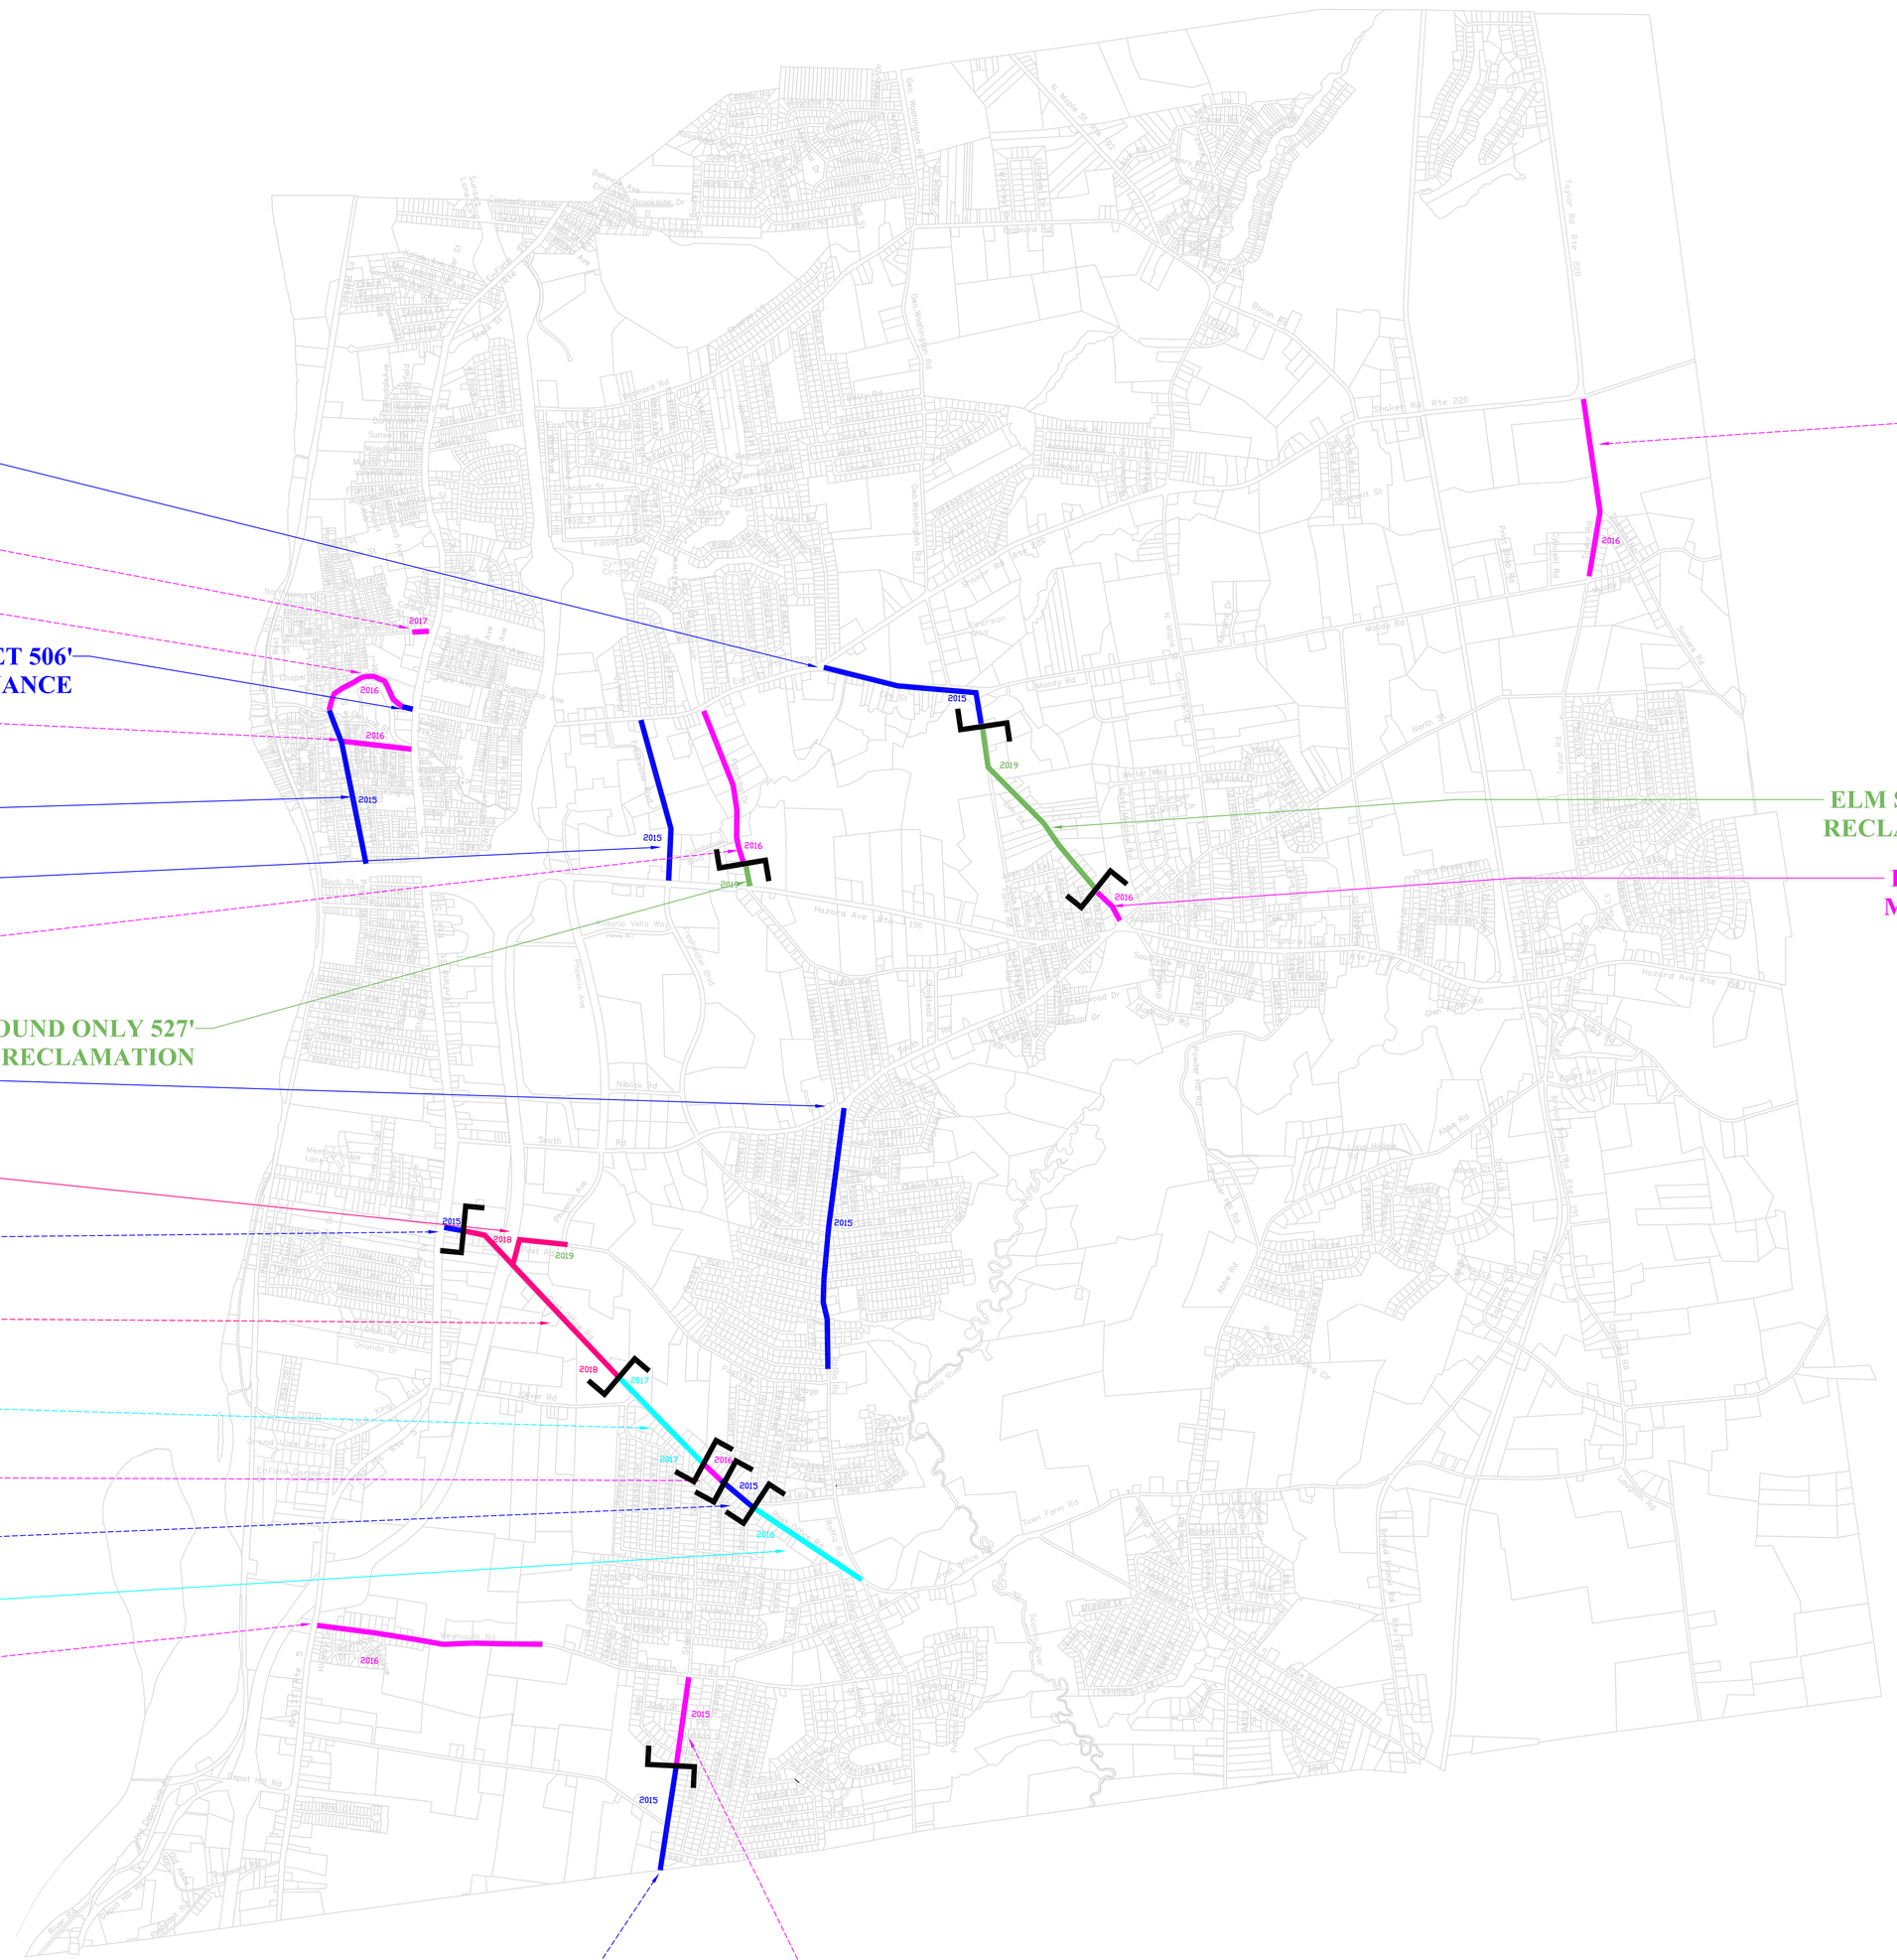

ROADS 2015 PROPOSED
ARTERIAL CONSTRUCTION SCHEDULE

ENFIELD, CONNECTICUT

Date: 12-17-2014	Drawn By: JC	Project No.:
Scale: 1"=1600'	Checked By: BT	Sheet No.: 1 OF 1

Revisions:

No.:	Description:	Date:

Town of Enfield
PUBLIC WORKS DEPARTMENT * ENGINEERING OFFICE

ROADS 2015

ARTERIALS / COLLECTORS