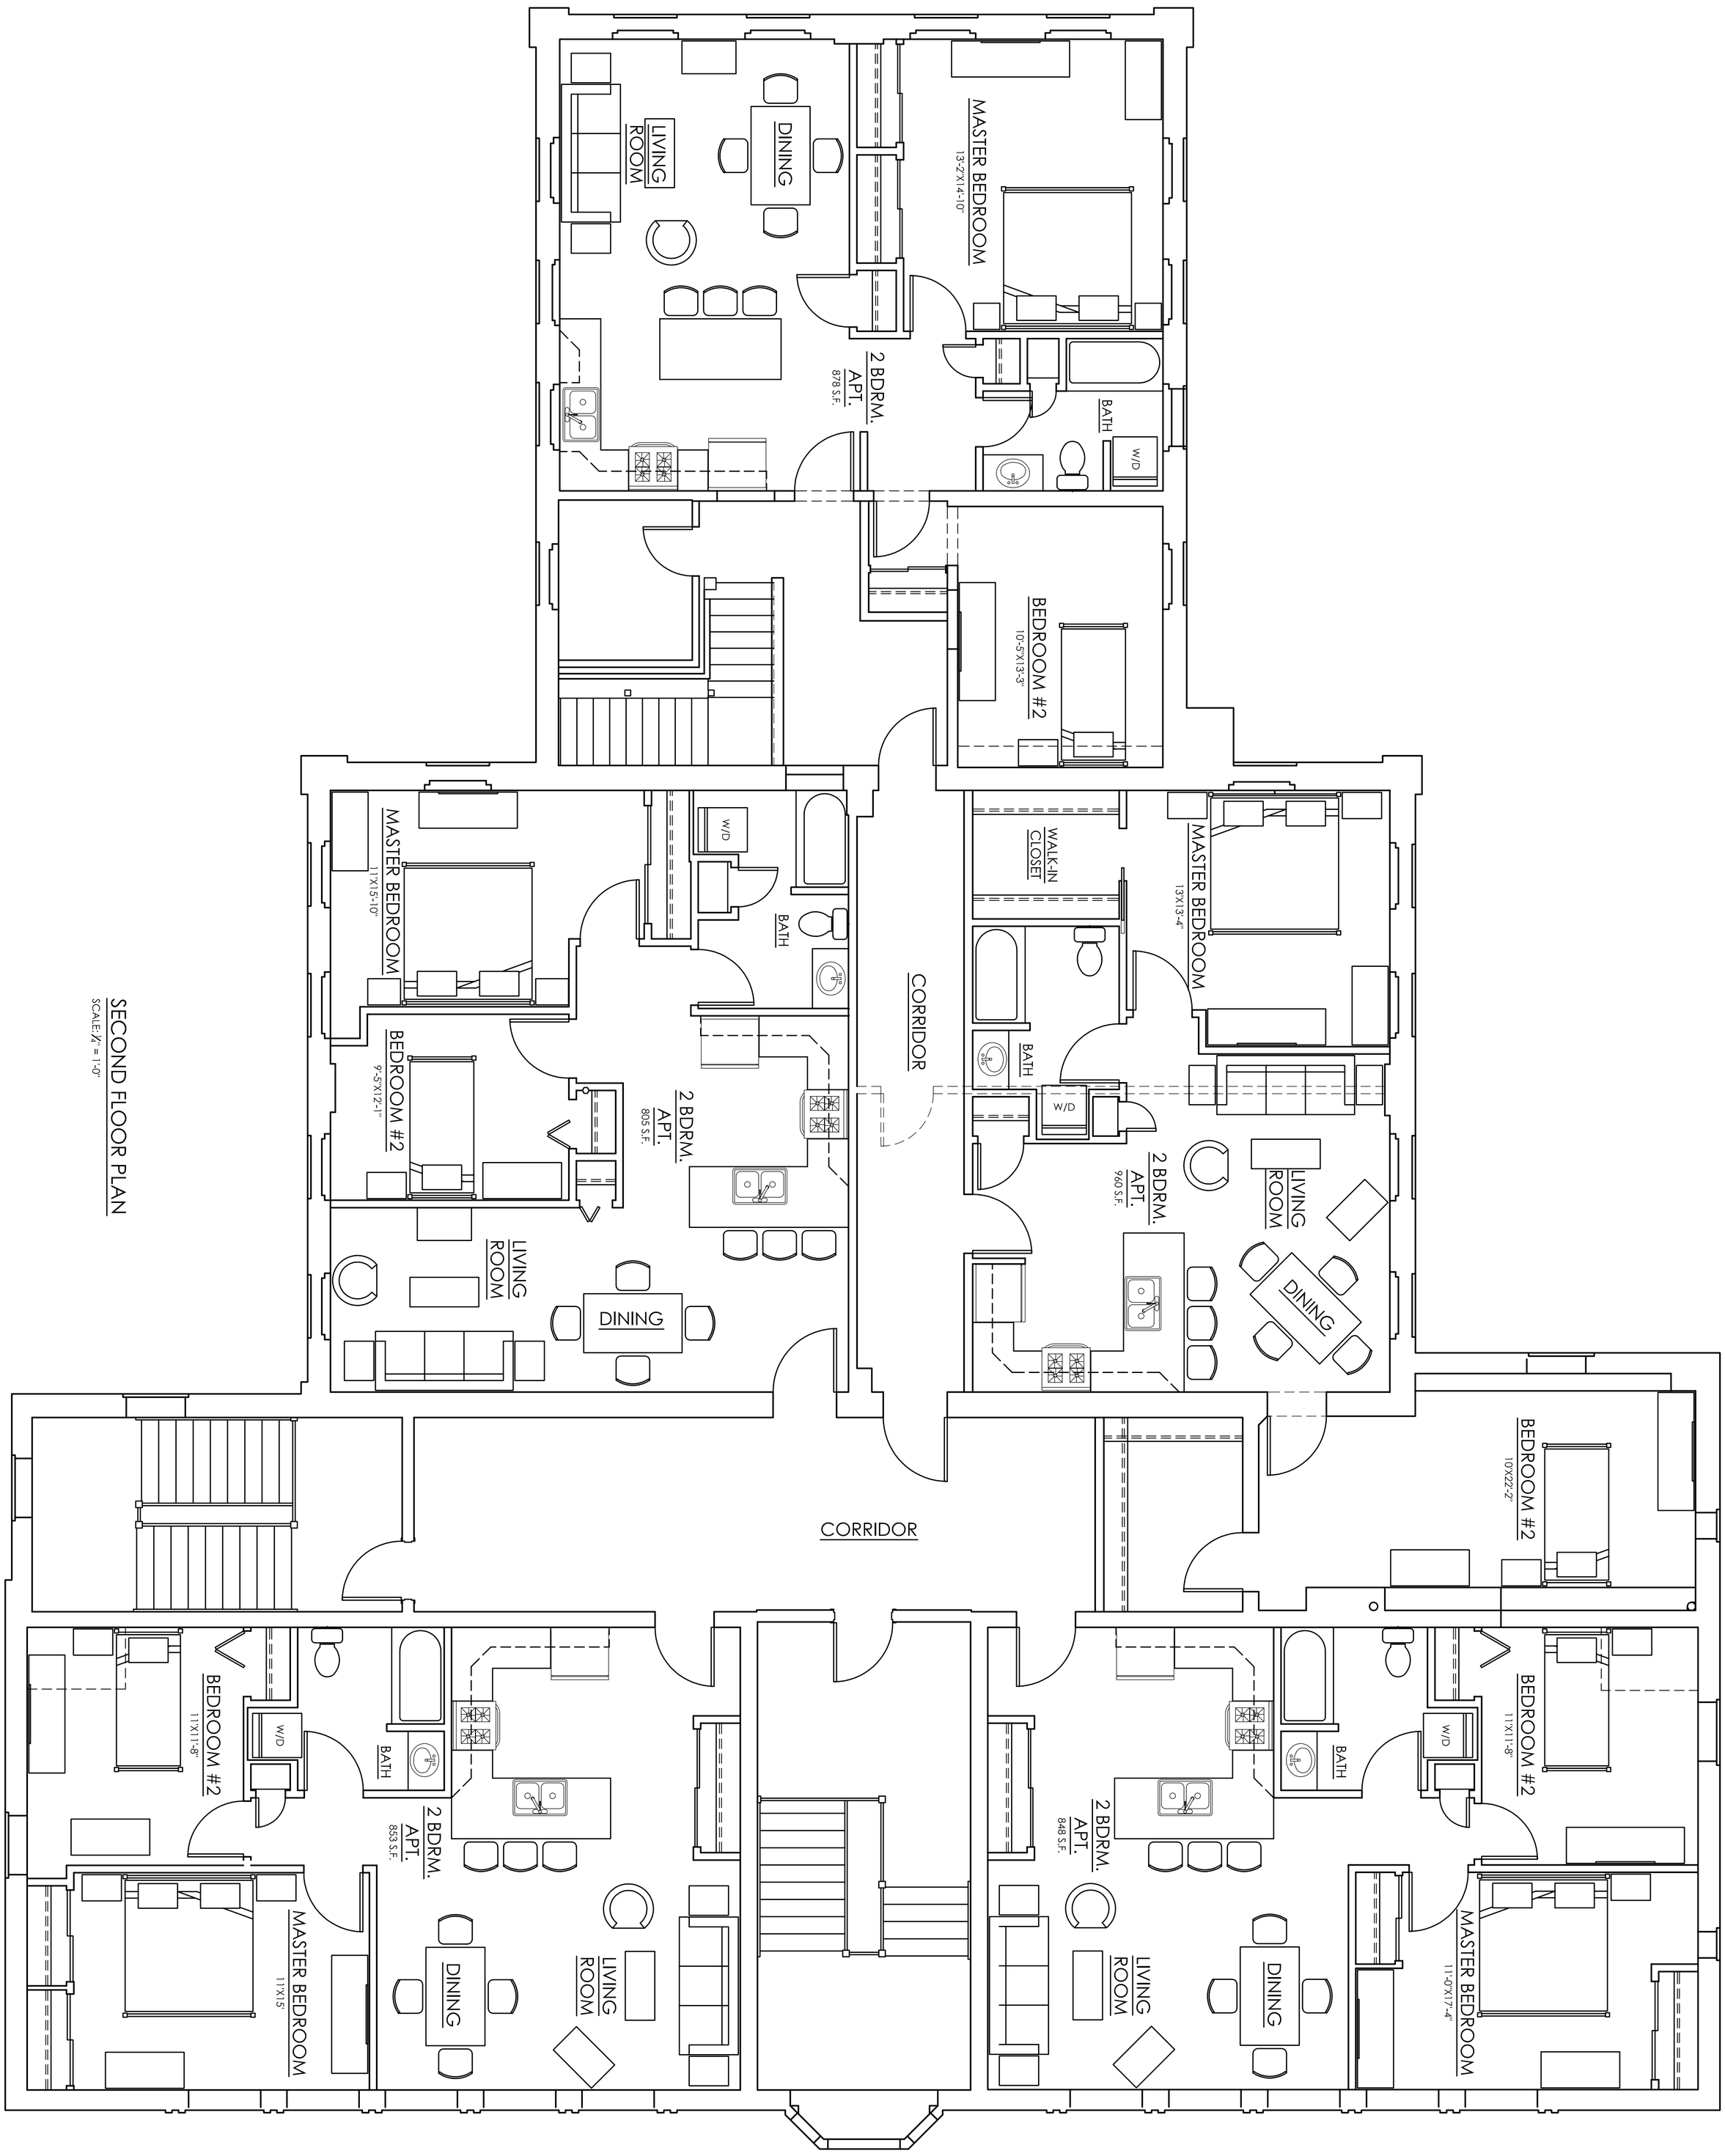

SECOND FLOOR PLAN
SCALE: 1/4" = 1'-0"

SCALE: 1/4"=1'-0"	DATE: 00 / 00 / 00
DRAWN: AWH	CHECKED: AWH
JOB NO: 19-01	SHEET NO: A-3

PRELIMINARY
7 / 31 / 20

REVISIONS:

TITLE: SECOND FLOOR PLAN

NAME: ALTERATIONS TO EXISTING BUILDING
359 HAZARD AVE.
ENFIELD, CT.

ARTHUR W. HALL, JR.
AWH ARCHITECT
49 HARTFORD TPK.
VERNON, CT. 06066
860-646-3269 email: hallarchitect@yahoo.com